COUNTY ROAD LIST DATA SHEET

1. ROAD NAME: _____**JONES LANE**__(REROUTE)_____
(IF ONLY ROAD NAME CHANGE, LIST ANY INTERSECTING ROADS ON THE BACK OF THIS SHEET)

2. SUBDIVISION NAME: _**OAK CREEK**_____PHASE __**1**____

3. MAINT. AREA: _**G**___ MOWING AREA: __**1**____ BRUSH ZONE: __**14**_____
BRINE/SALT ZONE: __**14**_____

4. ROAD SURFACE TYPE: _**HM**____ SPEED LIMIT: __-____ IF STATE AID S.A. # ___-_____
(HM=HOT MIX DBST= OIL & CHIP GR=GRAVEL)

5. BEGINNING POINT OF ROAD: _**STOP 30 RD (SE OF SAUNDERS CT.)**_____
(PREVIOUSLY NW OF SAUNDERS CT.)

6. ENDING POINT OF ROAD: __**HACIENDA HEIGHTS LANE**_____

7. CLASS OF ROAD: _**2**_____ (CLASS 1= R.O.W. BETWEEN 24 TO 110 FT AND RD. BED OF AT LEAST 20 FT.; CLASS 2= R.O.W. BETWEEN 18 TO 40 FT. AND RD. BED OF AT LEAST 16 FT.; CLASS 3= R.O.W. 14 TO 30 FT.AND RD. BED OF AT LEAST 12 FT.; IF ROAD FALLS IN BETWEEN CLASSES OF R.O.W. THEN CLASSES GO BY RD. BED)

8. LENGTH OF ROAD IN MILES (TO NEAREST 1/10): _____**.175**_____

9. RIGHT OF WAY WIDTH (IN FEET): _____**50'**_____

10. ROAD BED WIDTH (IN FEET): _____**22'**_____

11. NUMBER OF BRIDGES: ____**0**_____ (IF OTHER THAN 0 SEE ATTACHED FOR DESCRIPTIONS)

12. GUARDRAIL (YES/NO): ____**NO**_____ (IF YES SEE ATTACHED FOR LOCATIONS AND LENGTHS)

13. CURBING (YES/NO): _____**YES**_____ (IF YES) NUMBER FT.__**1848**_____

14. DATE ROAD ACCEPTED BY ROAD COMMITTEE: _____

15. DATE ROAD ACCEPTED BY COUNTY COMMISSION: _____

16. COUNTY COMMISSION RESOLUTION NUMBER: _____

****

COMPUTER ASSIGNED ROAD NUMBER _____

DATE ENTERED INTO COMPUTER _____ ENTERED BY _____

COUNTY ROAD LIST DATA SHEET

1. ROAD NAME: **FIREFLY LANE**
(IF ONLY ROAD NAME CHANGE, LIST ANY INTERSECTING ROADS ON THE BACK OF THIS SHEET)

2. SUBDIVISION NAME: **OAK CREEK** PHASE **1**

3. MAINT. AREA: **G** MOWING AREA: **1** BRUSH ZONE: **14**
BRINE/SALT ZONE: **14**

4. ROAD SURFACE TYPE: **HM** SPEED LIMIT: -
IF STATE AID
S.A. # -
(HM=HOT MIX DBST= OIL & CHIP GR=GRAVEL)

5. BEGINNING POINT OF ROAD: **JONES LANE**

6. ENDING POINT OF ROAD: **.165**

7. CLASS OF ROAD: **2** (CLASS 1= R.O.W. BETWEEN 24 TO 110 FT AND RD. BED OF AT LEAST 20 FT.; CLASS 2= R.O.W. BETWEEN 18 TO 40 FT. AND RD. BED OF AT LEAST 16 FT.; CLASS 3= R.O.W. 14 TO 30 FT.AND RD. BED OF AT LEAST 12 FT.; IF ROAD FALLS IN BETWEEN CLASSES OF R.O.W. THEN CLASSES GO BY RD. BED)

8. LENGTH OF ROAD IN MILES (TO NEAREST 1/10): **.165**

9. RIGHT OF WAY WIDTH (IN FEET): **50'**

10. ROAD BED WIDTH (IN FEET): **22'**

11. NUMBER OF BRIDGES: **0** (IF OTHER THAN 0 SEE ATTACHED FOR DESCRIPTIONS)

12. GUARDRAIL (YES/NO): **NO** (IF YES SEE ATTACHED FOR LOCATIONS AND LENGTHS)

13. CURBING (YES/NO): **YES** (IF YES) NUMBER FT. **1742.40**

14. DATE ROAD ACCEPTED BY ROAD COMMITTEE: _____

15. DATE ROAD ACCEPTED BY COUNTY COMMISSION: _____

16. COUNTY COMMISSION RESOLUTION NUMBER: _____

****

COMPUTER ASSIGNED ROAD NUMBER _____

DATE ENTERED INTO COMPUTER _____ ENTERED BY _____

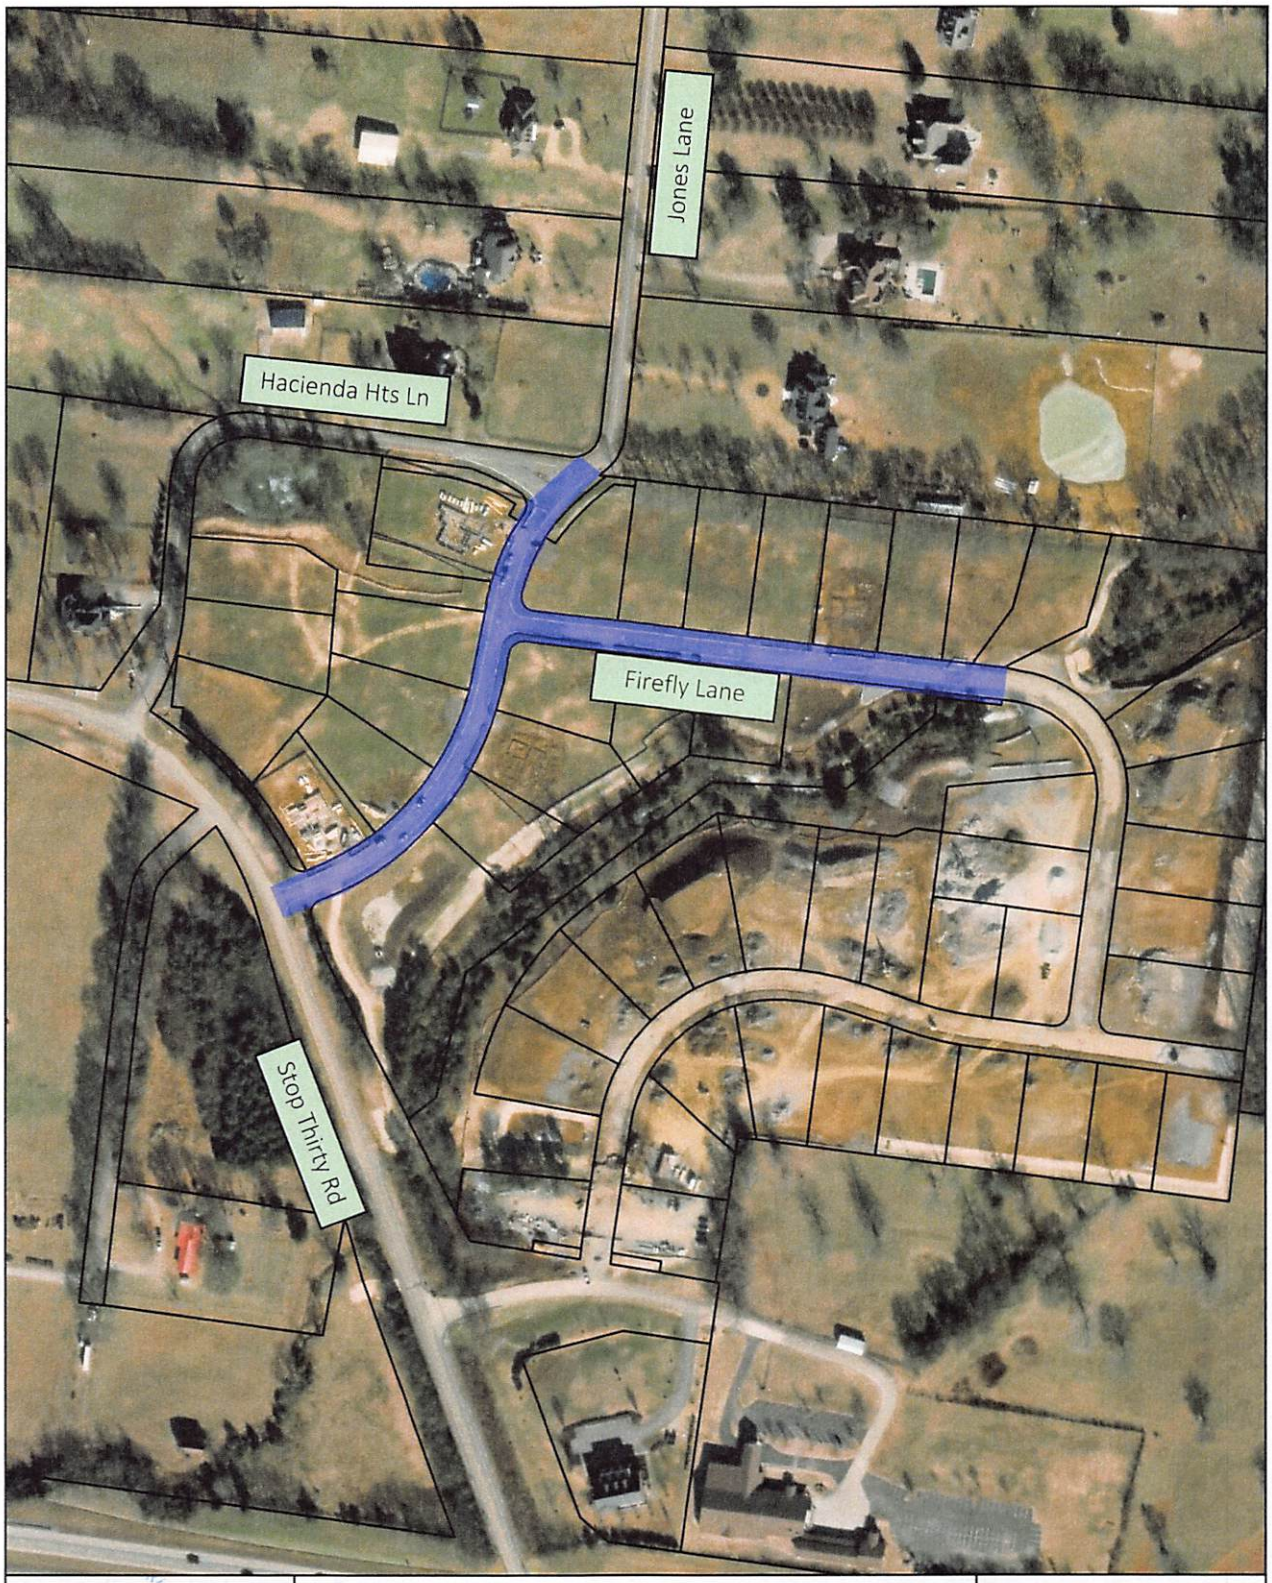

Street Acceptance Map
Oak Creek Phase 1

Galla

Microsoft, Vantor, Esri, CGIAR, USGS, Sources: Esri, TomTom, Garmin, FAO, NOAA, USGS, © OpenStreetMap contributors, and the GIS User Community

2026

Coordinate System: NAD 1983 StatePlane Tennessee FIPS 4100 Feet

N

0 0.03 0.06 Mi

0 0.05 0.1 Km

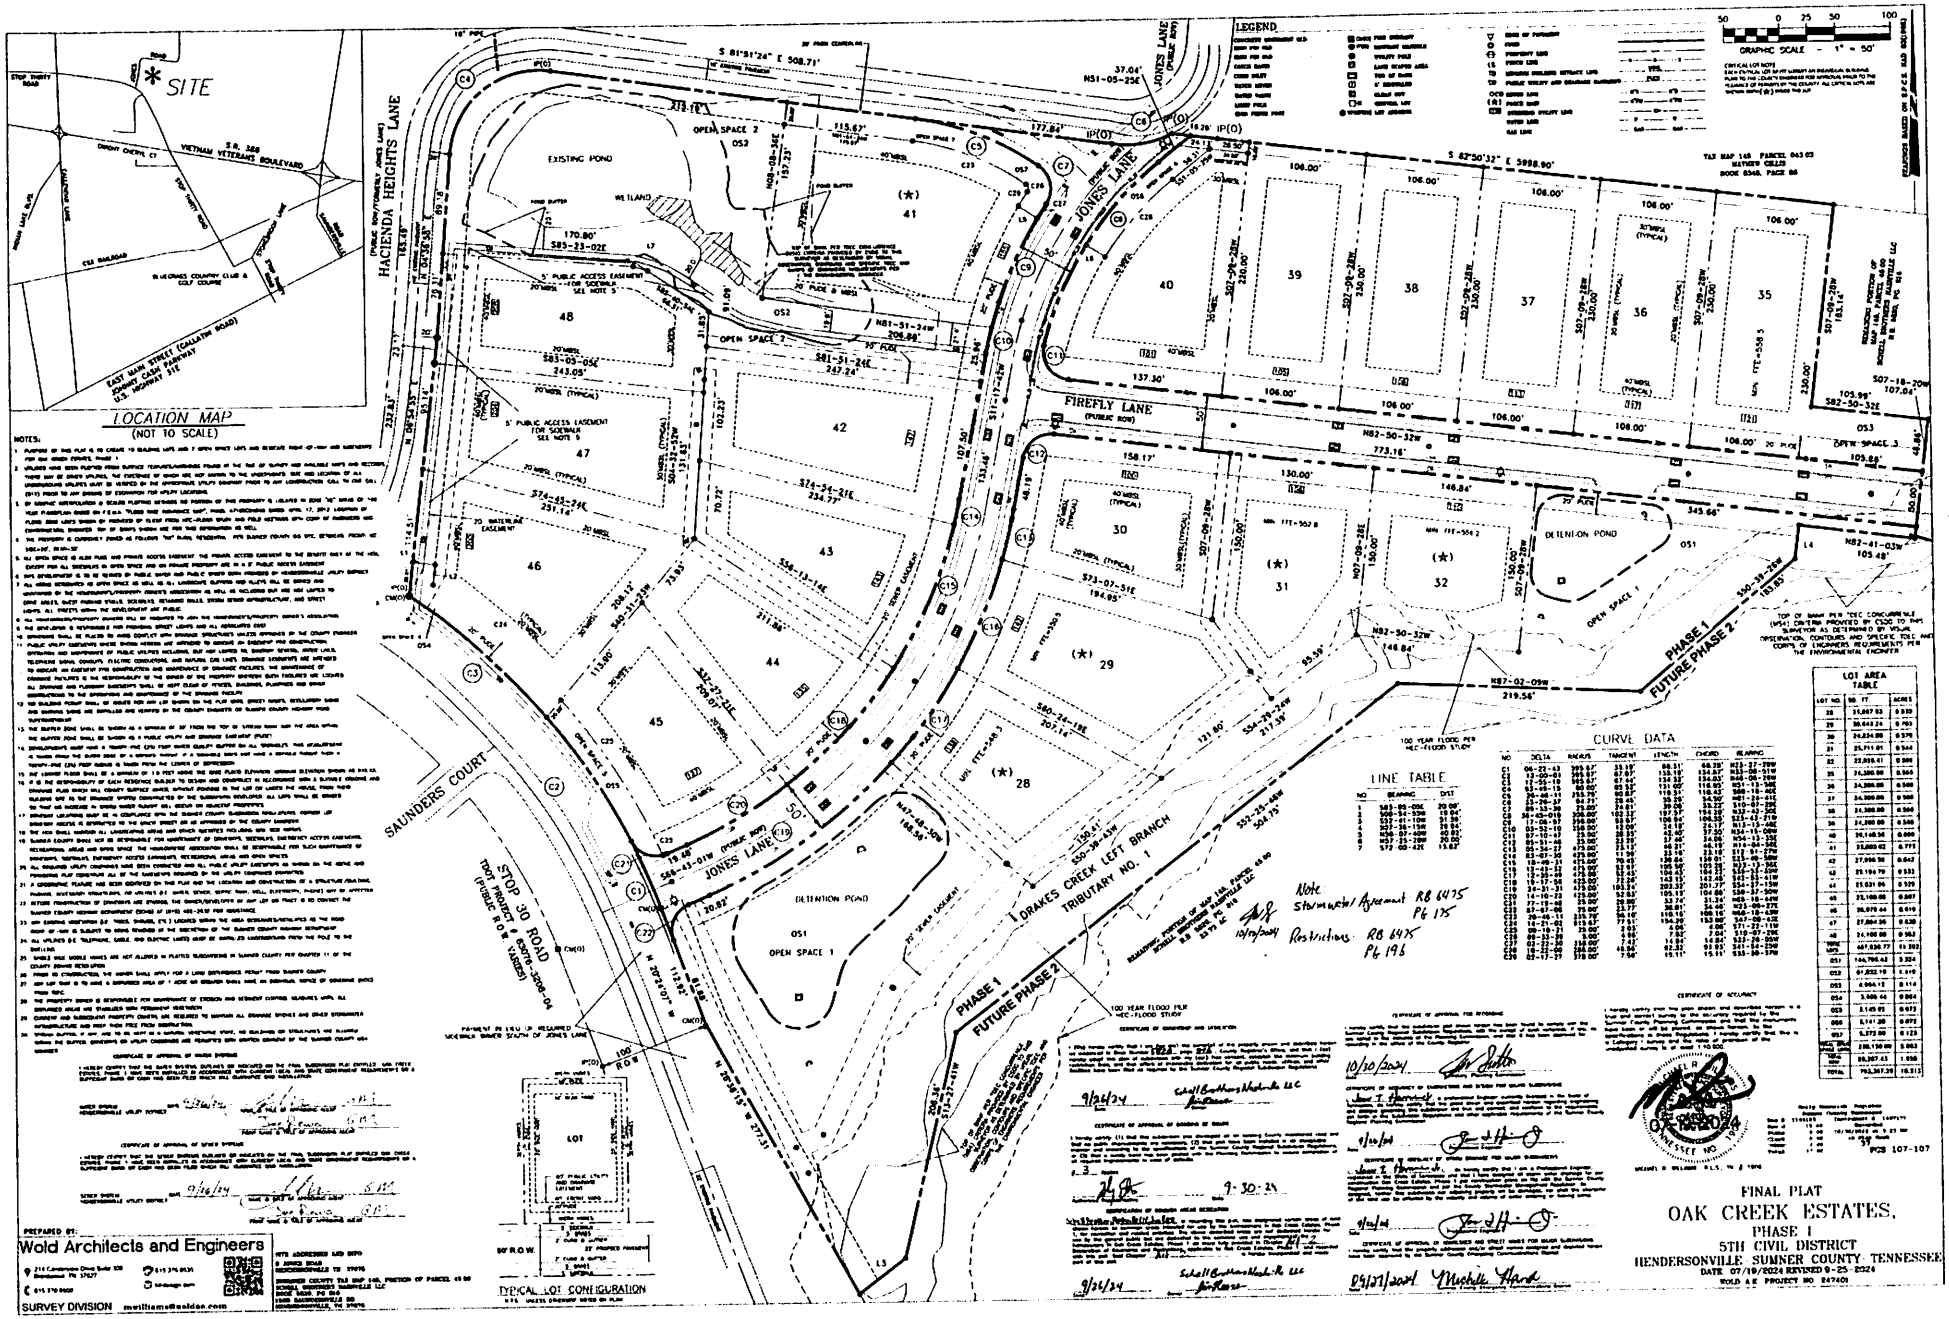
SITE
LOCATION MAP
(NOT TO SCALE)
HACIENDA HEIGHTS LANE
JONES LANE
FIREFLY LANE
SAUNDERS COURT
STOP 30 ROAD
DRAKES CREEK LEFT BRANCH TRIBUTARY NO. 1
DETENTION POND
OPEN SPACE 1
OPEN SPACE 2
OPEN SPACE 3
EXISTING POND
WETLAND
PHASE 1
FUTURE PHASE 2
LEGEND
GRAPHIC SCALE - 1" = 50'
LINE TABLE
CURVE DATA
LOT AREA TABLE
FINAL PLAT
OAK CREEK ESTATES,
PHASE 1
5TH CIVIL DISTRICT
HENDERSONVILLE SUMNER COUNTY TENNESSEE
DATE 07/19/2024 REVISED 9-25-2024
WOLD A.E. PROJECT NO. 24740
PCB 107-107
PREPARED BY:
Wold Architects and Engineers
SURVEY DIVISION
TYPICAL LOT CONFIGURATION
Plat Book 37 Page 107

COUNTY ROAD LIST DATA SHEET

1. ROAD NAME: Wolf Pack Way
(IF ONLY ROAD NAME CHANGE, LIST ANY INTERSECTING ROADS ON THE BACK OF THIS SHEET)

2. SUBDIVISION NAME: – PHASE –

3. MAINT. AREA: G MOWING AREA: M1 BRUSH ZONE: 2
BRINE/SALT ZONE: 14

4. ROAD SURFACE TYPE: HM SPEED LIMIT: 25 IF STATE AID S.A. # –
(HM=HOT MIX DBST= OIL & CHIP GR=GRAVEL)

5. BEGINNING POINT OF ROAD: Upper Station Camp CrK Rd

6. ENDING POINT OF ROAD: Hunters Lane

7. CLASS OF ROAD: 1 (CLASS 1= R.O.W. BETWEEN 24 TO 110 FT AND RD. BED OF AT LEAST 20 FT.; CLASS 2= R.O.W. BETWEEN 18 TO 40 FT. AND RD. BED OF AT LEAST 16 FT.; CLASS 3= R.O.W. 14 TO 30 FT. AND RD. BED OF AT LEAST 12 FT.; IF ROAD FALLS IN BETWEEN CLASSES OF R.O.W. THEN CLASSES GO BY RD. BED)

8. LENGTH OF ROAD IN MILES (TO NEAREST 1/10): 1.34

9. RIGHT OF WAY WIDTH (IN FEET): 62'

10. ROAD BED WIDTH (IN FEET): 33'

11. NUMBER OF BRIDGES: 0 (IF OTHER THAN 0 SEE ATTACHED FOR DESCRIPTIONS)

12. GUARDRAIL (YES/NO): NO (IF YES SEE ATTACHED FOR LOCATIONS AND LENGTHS)

13. CURBING (YES/NO): Yes (IF YES) NUMBER FT. 14,156'

14. DATE ROAD ACCEPTED BY ROAD COMMITTEE: _____

15. DATE ROAD ACCEPTED BY COUNTY COMMISSION: _____

16. COUNTY COMMISSION RESOLUTION NUMBER: _____

****

COMPUTER ASSIGNED ROAD NUMBER _____

DATE ENTERED INTO COMPUTER _____ ENTERED BY _____